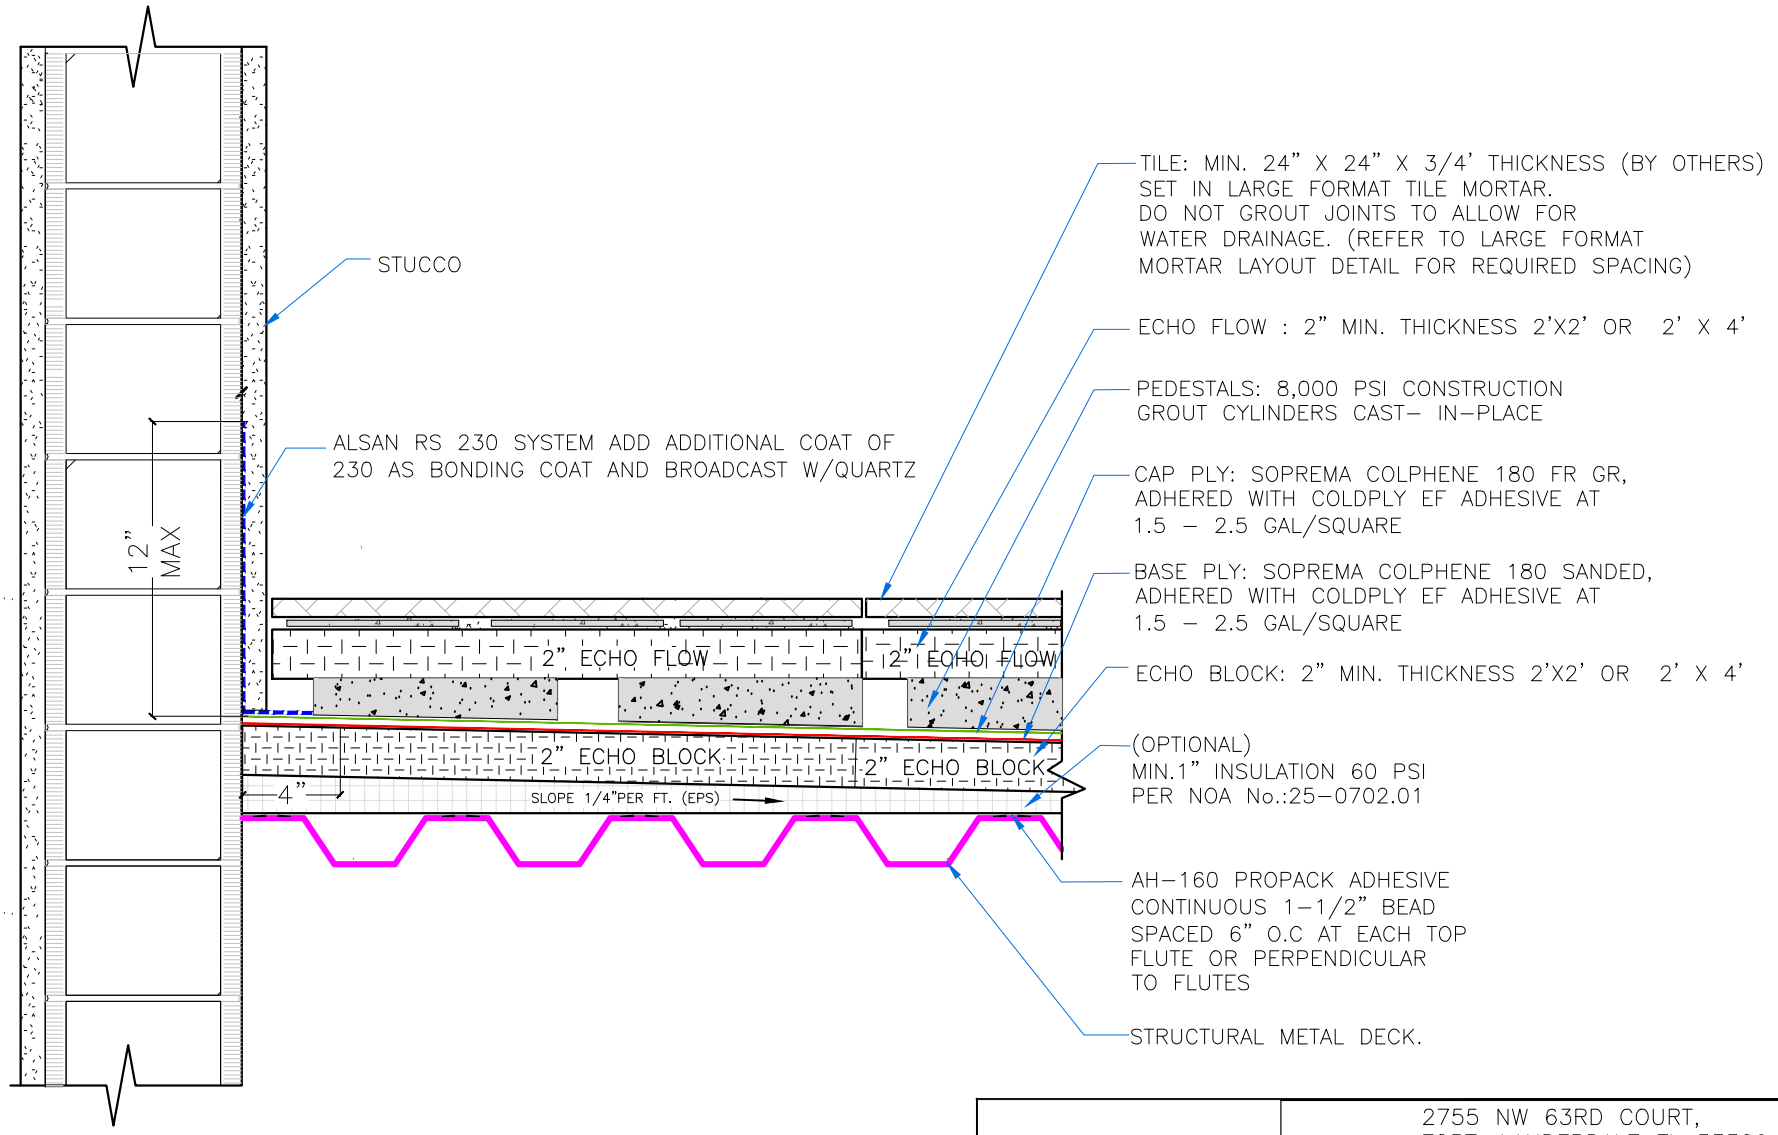


ECHO CONCRETE PEDESTAL SYSTEM WITH TILE SURFACING (–292.5 PSF NOA)

NOA No.:25–0702.01 (PAGE 43 of 72)

DETAIL TO BE USED IN CONJUNCTION WITH MIAMI ECHO GENERAL REQUIREMENTS, APPLICATION METHODS AND APPROVED DETAILS.

2755 NW 63RD COURT,
FORT. LAUDERDALE FL 33309
WEBSITE: WWW.MIAMIECHO.COM
PHONE: (954) 970–8565

TITLE: PEDESTAL WALL DETAIL– METAL DECK

SCALE	DATE	DWN	CHK
NTS	05/20/26	PD	RS

DRAWING NUMBER DTL#106