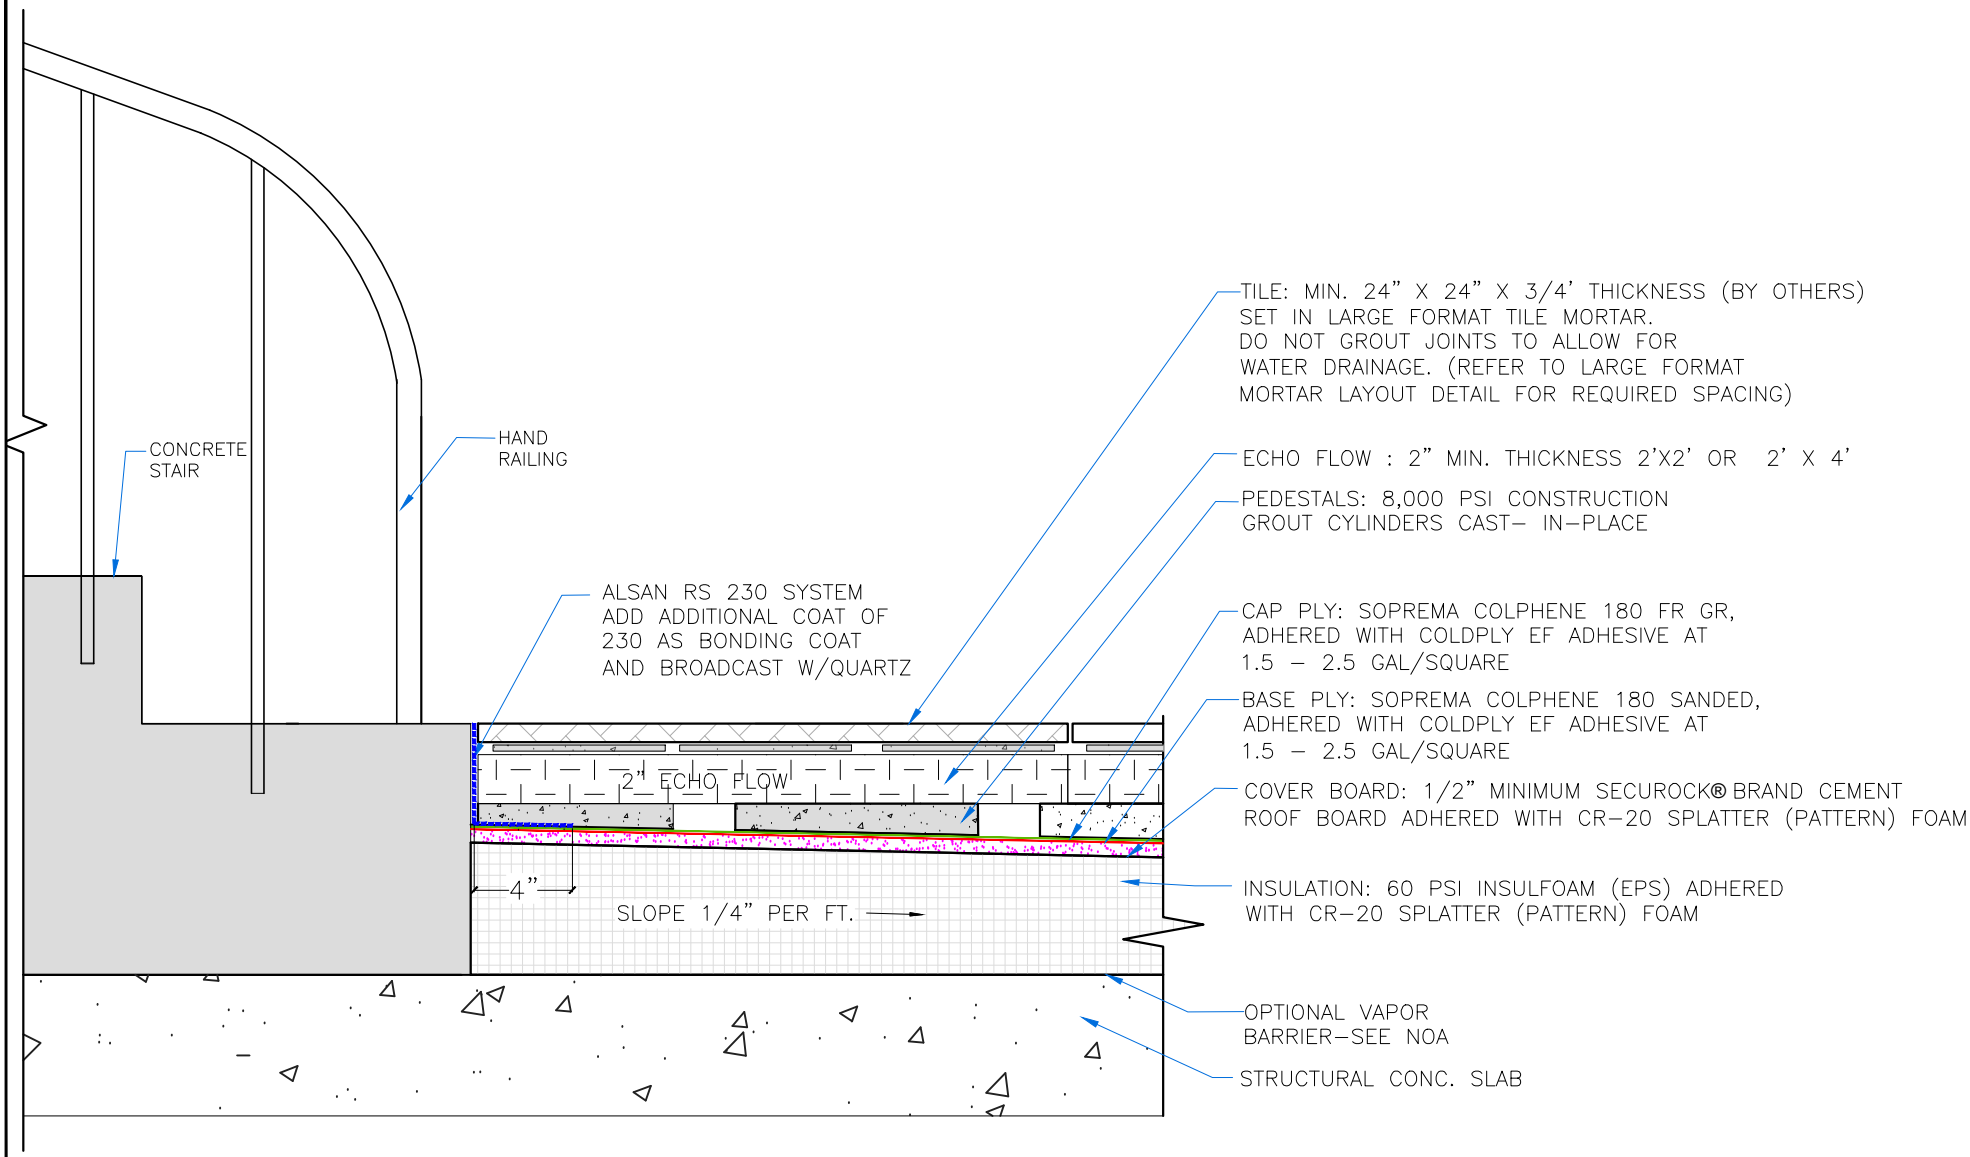

(INSULATED) ECHO CONCRETE PEDESTAL SYSTEM WITH TILE SURFACING (-465 PSF NOA)

NOA No.:25-0702.01 (PAGE 14 of 72)

DETAIL TO BE USED IN CONJUNCTION WITH MIAMI ECHO GENERAL REQUIREMENTS, APPLICATION METHODS AND APPROVED DETAILS.

Miami echo
NEXT-USE BUILDING MATERIALS

2755 NW 63RD COURT,
FORT. LAUDERDALE FL 33309
WEBSITE: WWW.MIAMIECHO.COM
PHONE: (954) 970-8565

TITLE: PEDESTAL STAIRS DETAIL-CONC.DECK

SCALE	DATE	DWN	CHK
NTS	05/20/26	PD	RS

DRAWING NUMBER DTL#109