




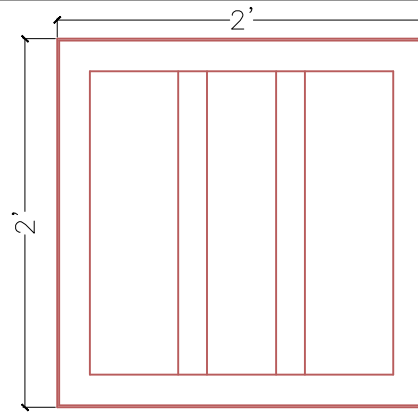

DRAIN BOX PLAN VIEW

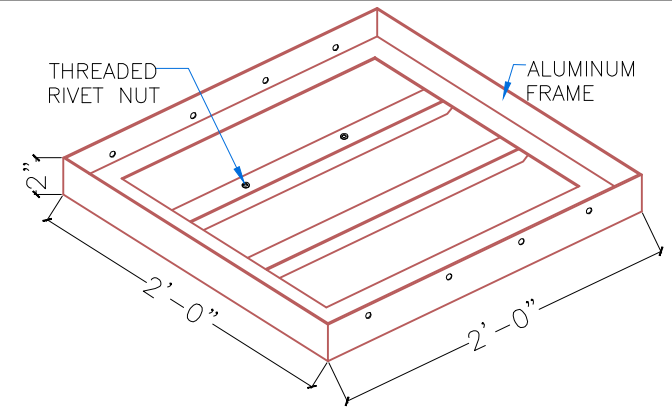

DRAIN BOX 3D VIEW

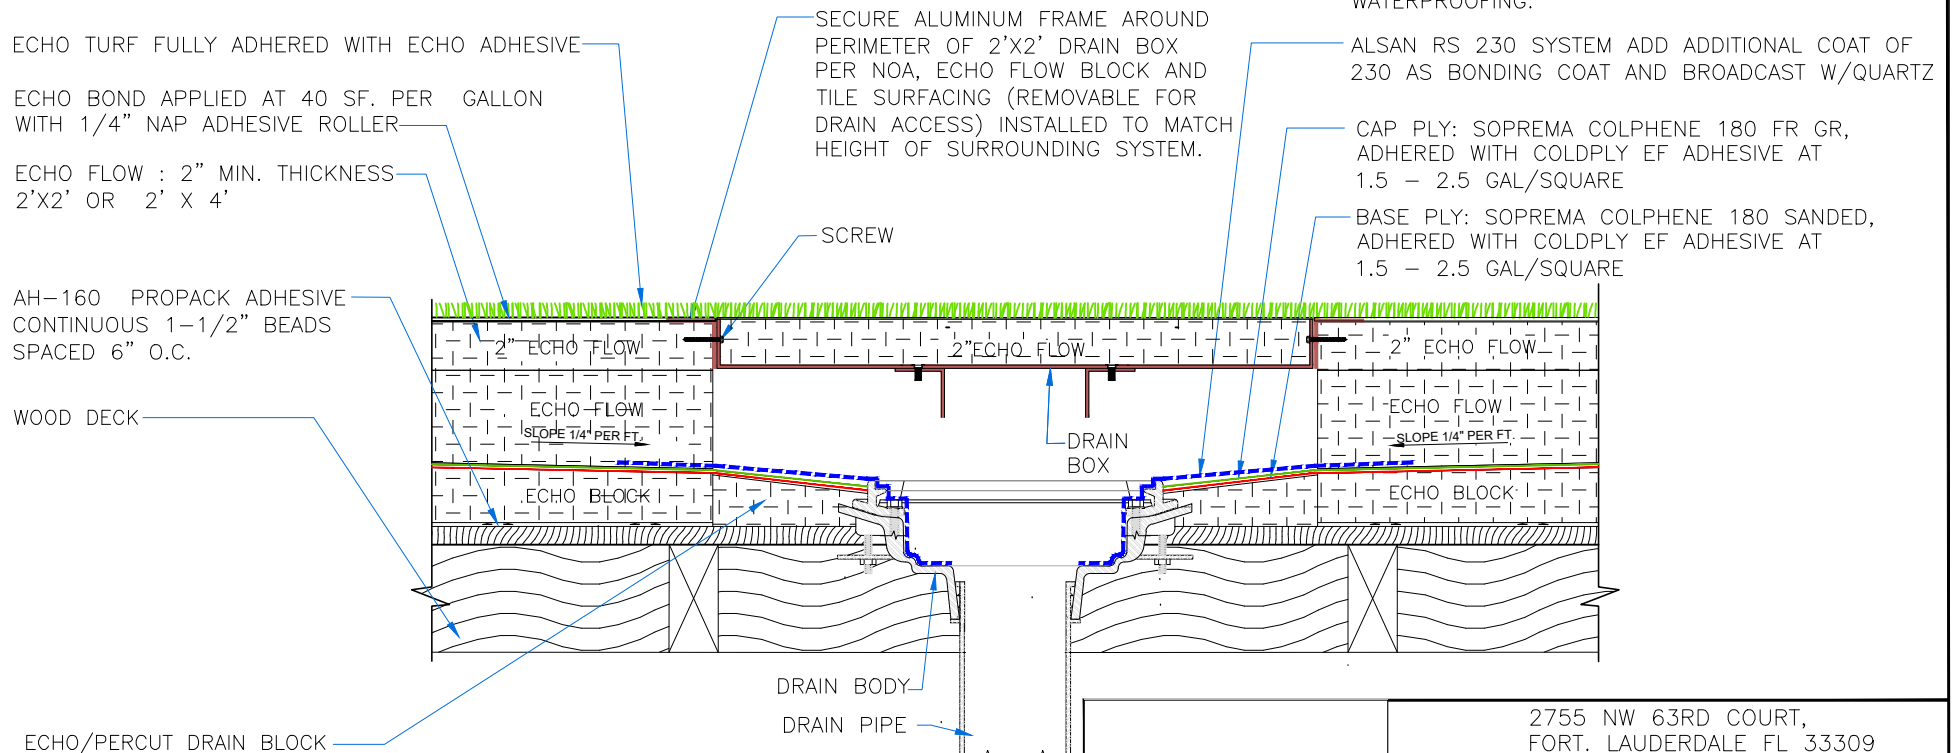

ECHO BLOCK ON WOOD DECK
WITH ECHO TURF (-370 PSF NOA)

NOA No.:25-0702.01 (PAGE 56 of 72)

DETAIL TO BE USED IN CONJUNCTION WITH MIAMI ECHO
GENERAL REQUIREMENTS, APPLICATION METHODS AND APPROVED DETAILS.



2755 NW 63RD COURT,
FORT. LAUDERDALE FL 33309
WEBSITE: WWW.MIAMIECHO.COM
PHONE: (954) 970-8565

TITLE: ECHO BLOCK/ECHO TURF
DRAIN DETAIL WOOD DECK

SCALE	DATE	DWN	CHK
NTS	05/20/26	PD	RS

DRAWING NUMBER
DTL#115