Date- 06-03-2021

Serial - cch2106.2(r-1)

3D- Exterior View

By- Er. Ankur Pandey

Cent Creative Homes

Planning
Designing
Estimation
Construction

8821833411



Date- 06-03-2021
Serial - cch2106.1(r-1)

3D- Exterior View

By- Er. Ankur Pandey


Cent Creative Homes
Planning
Designing
Estimation
Construction
8821833411



CENT CREATIVE HOMES

PLANNING
DESIGNING
ESTIMATION
CONSTRUCTION

8821833411

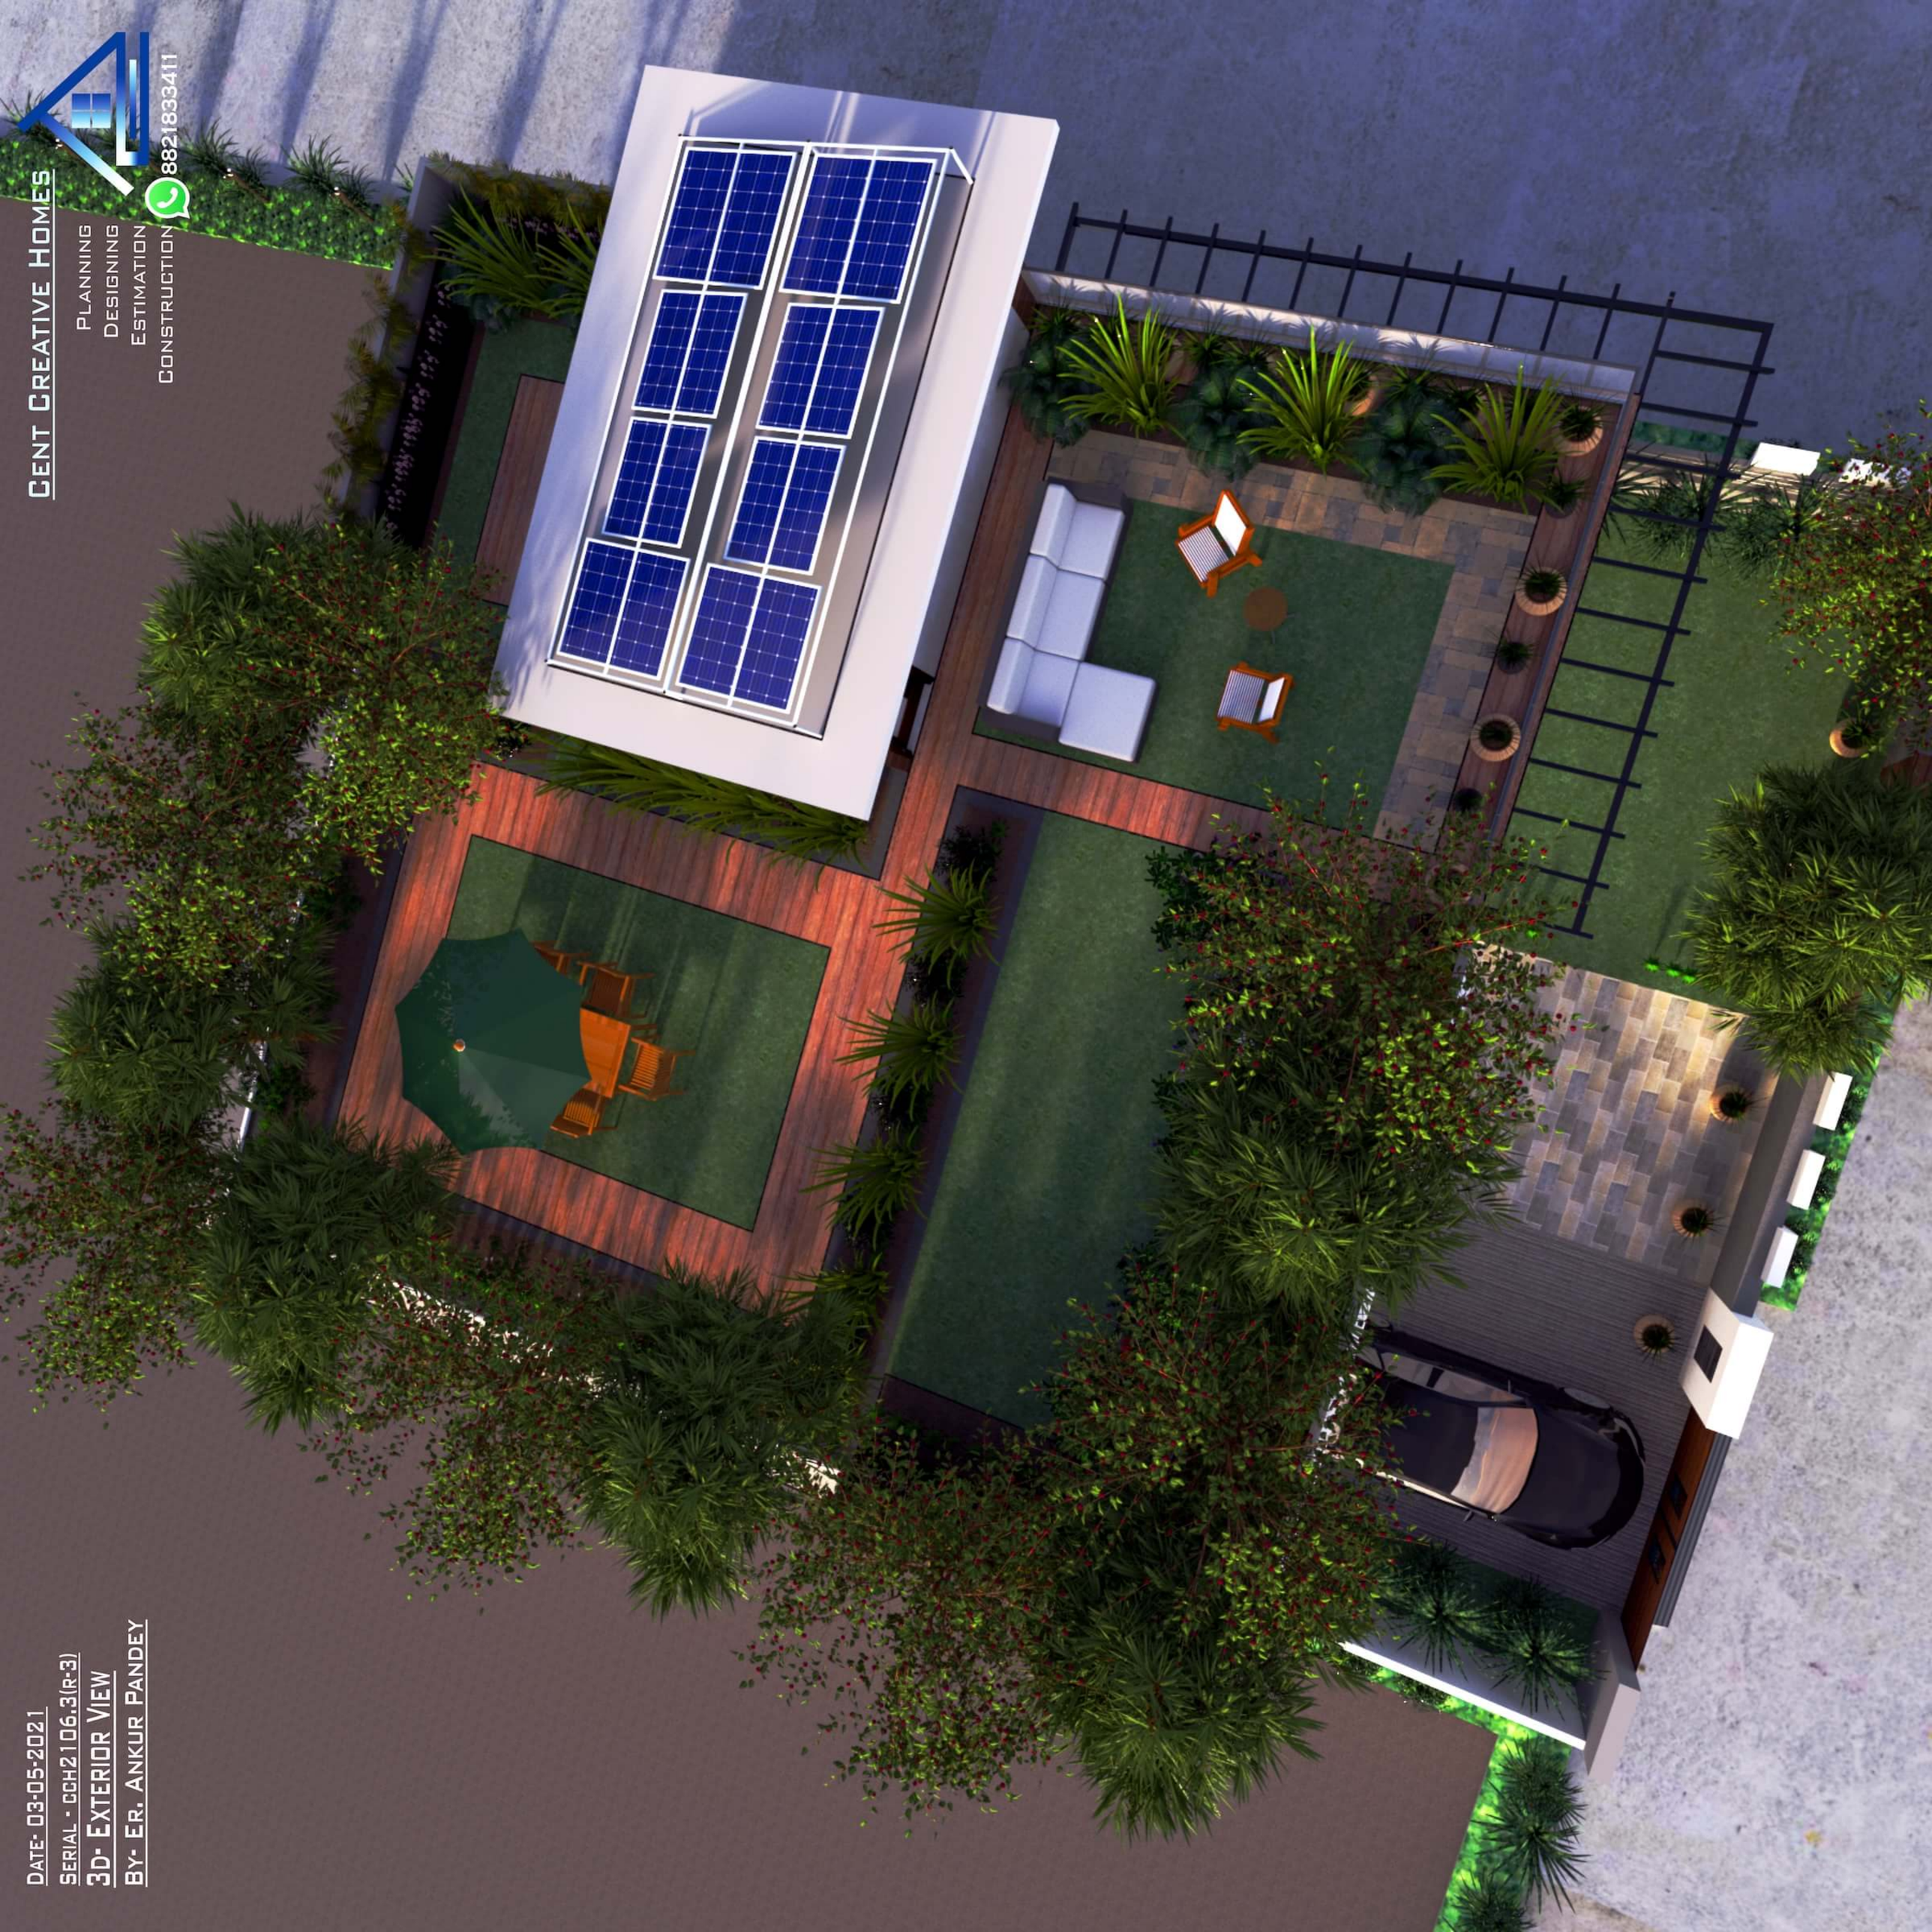

DATE- 03-05-2021

SERIAL - CCH2106.3(R-3)

3D- EXTERIOR VIEW


BY- ER. ANKUR PANDEY

Date- 03-05-2021
Serial - cch2106.1.4(r-3)

3D- Exterior View

By- Er. Ankur Pandey

Cent Creative Homes
Planning
Designing
Estimation
Construction
8821833411

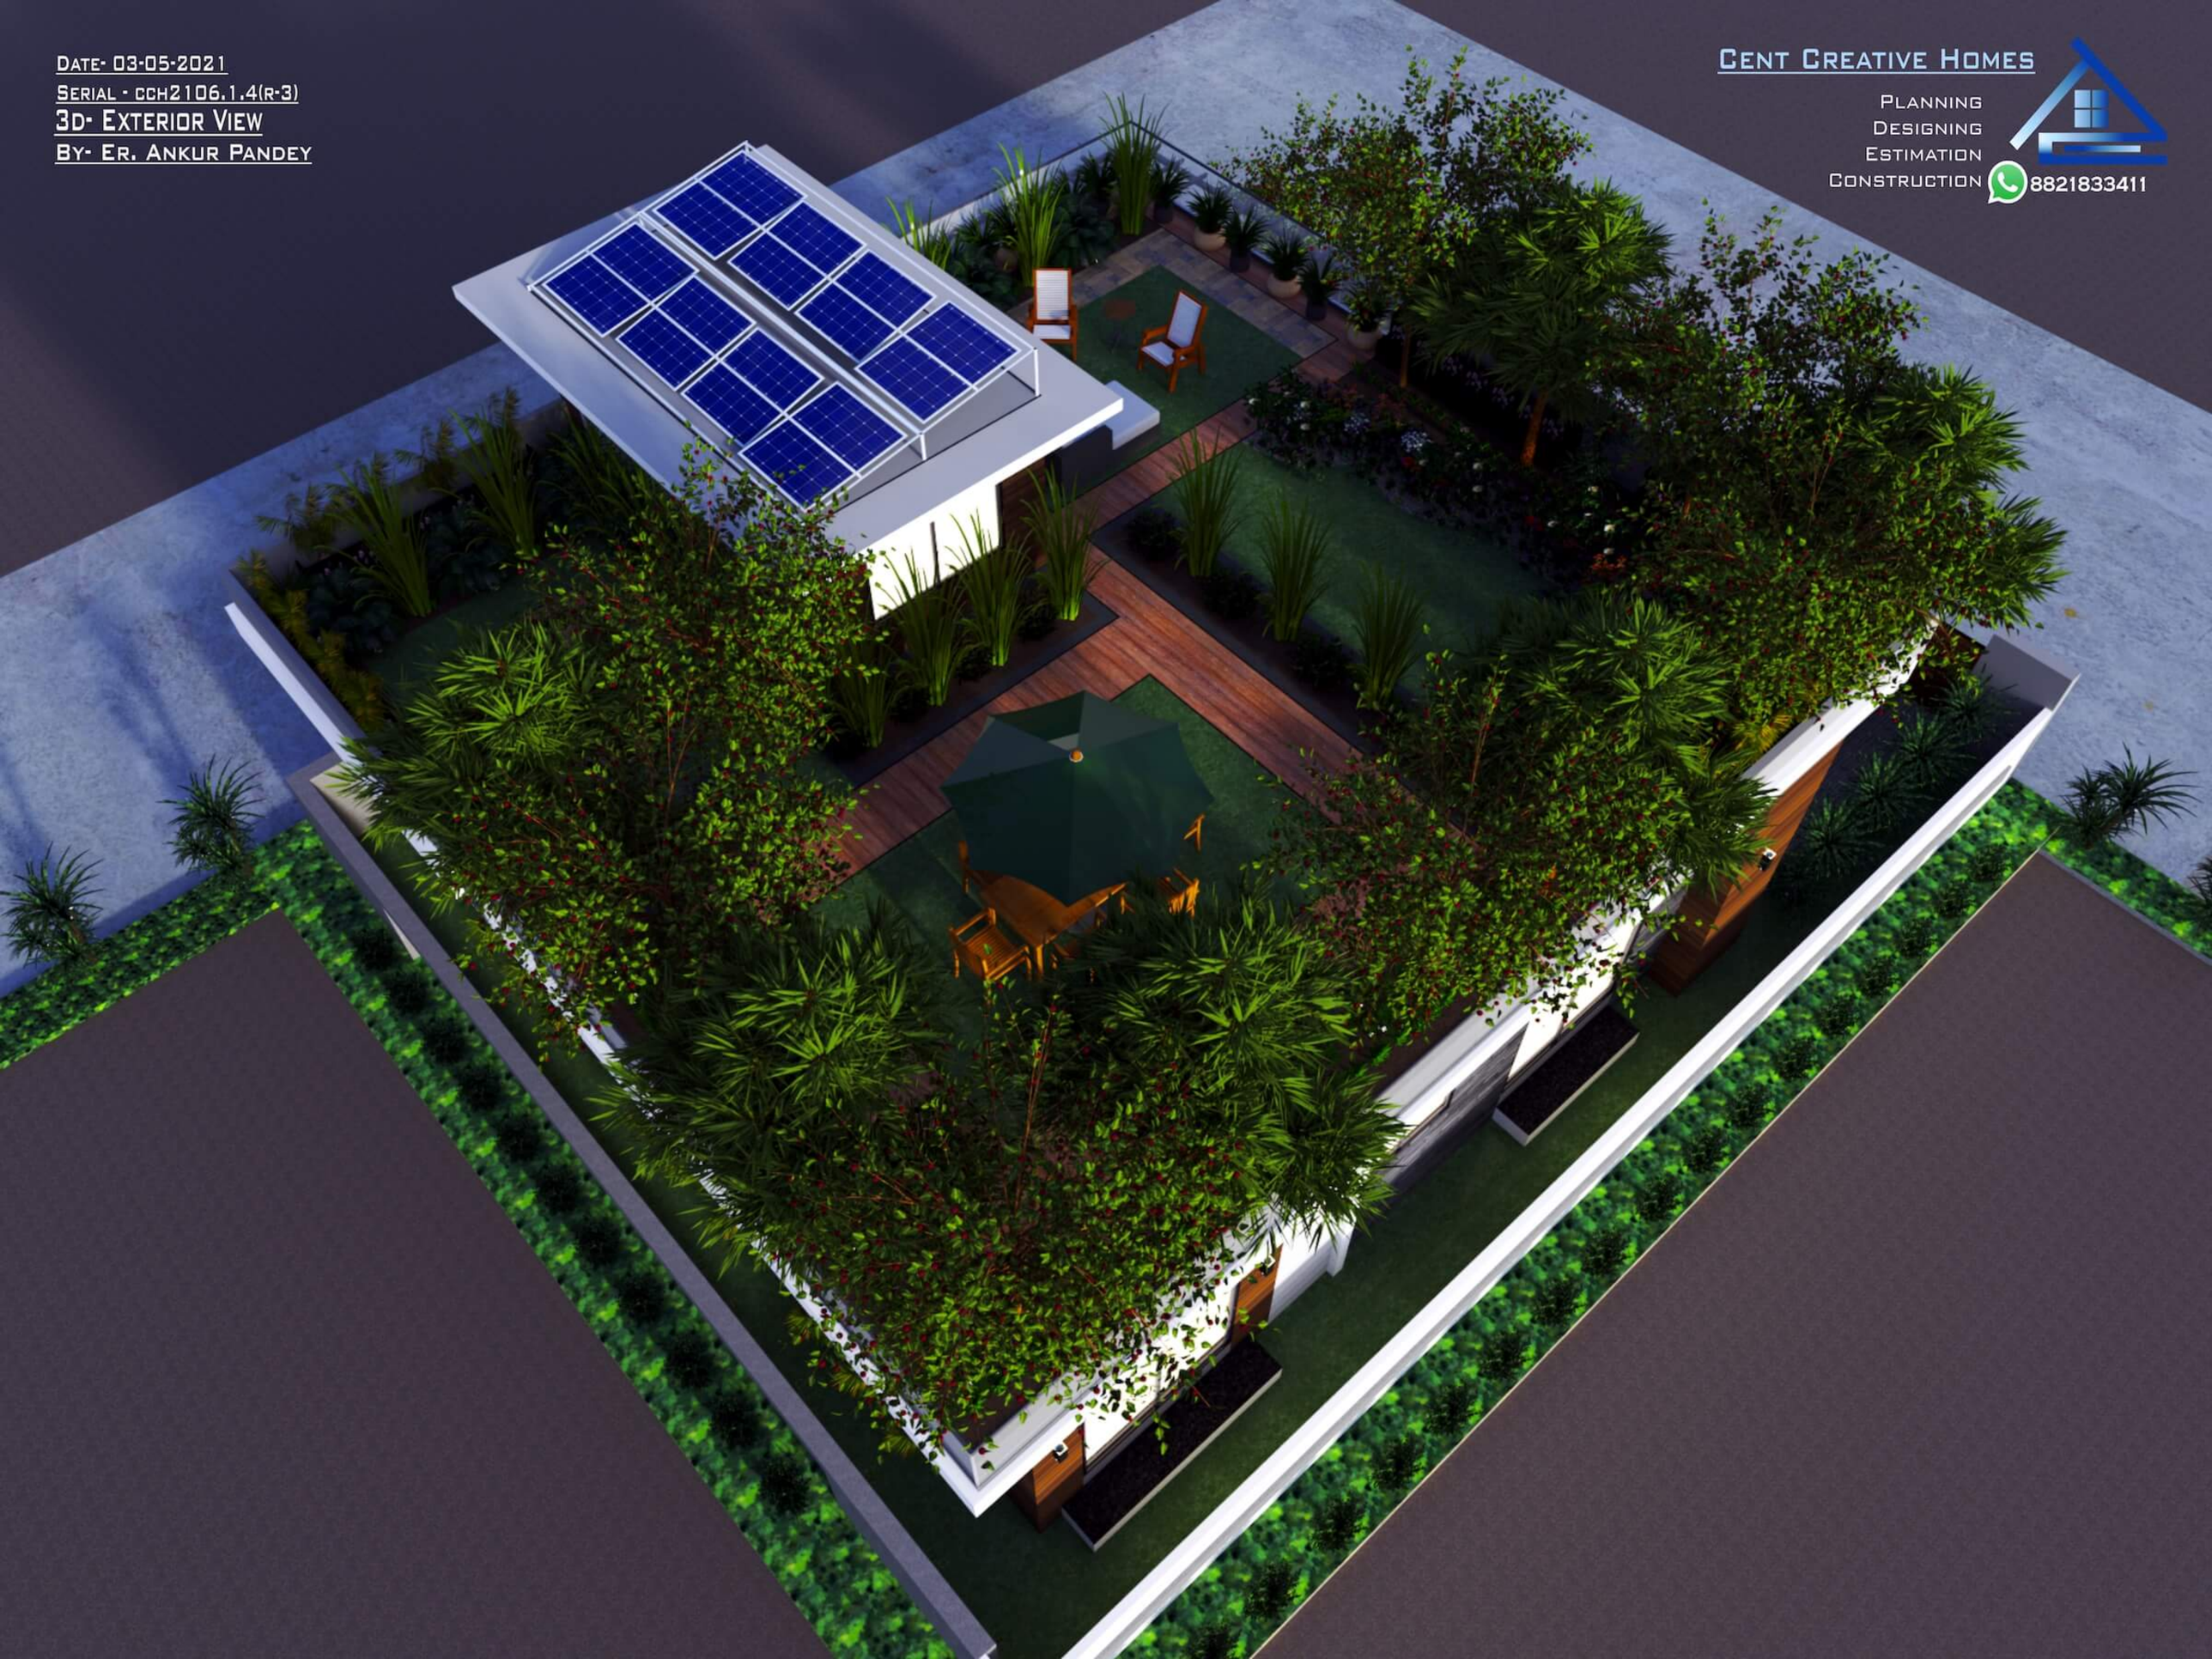


Date- 03-05-2021
Serial - cch2106.1.7
3D- Exterior View
By- Er. Ankur Pandey

Cent Creative Homes
Planning
Designing
Estimation
Construction
8821833411

CENT CREATIVE HOMES

REALIZE YOUR DREAM THROUGH OUR CREATIVITY


OTHER PROPERTY

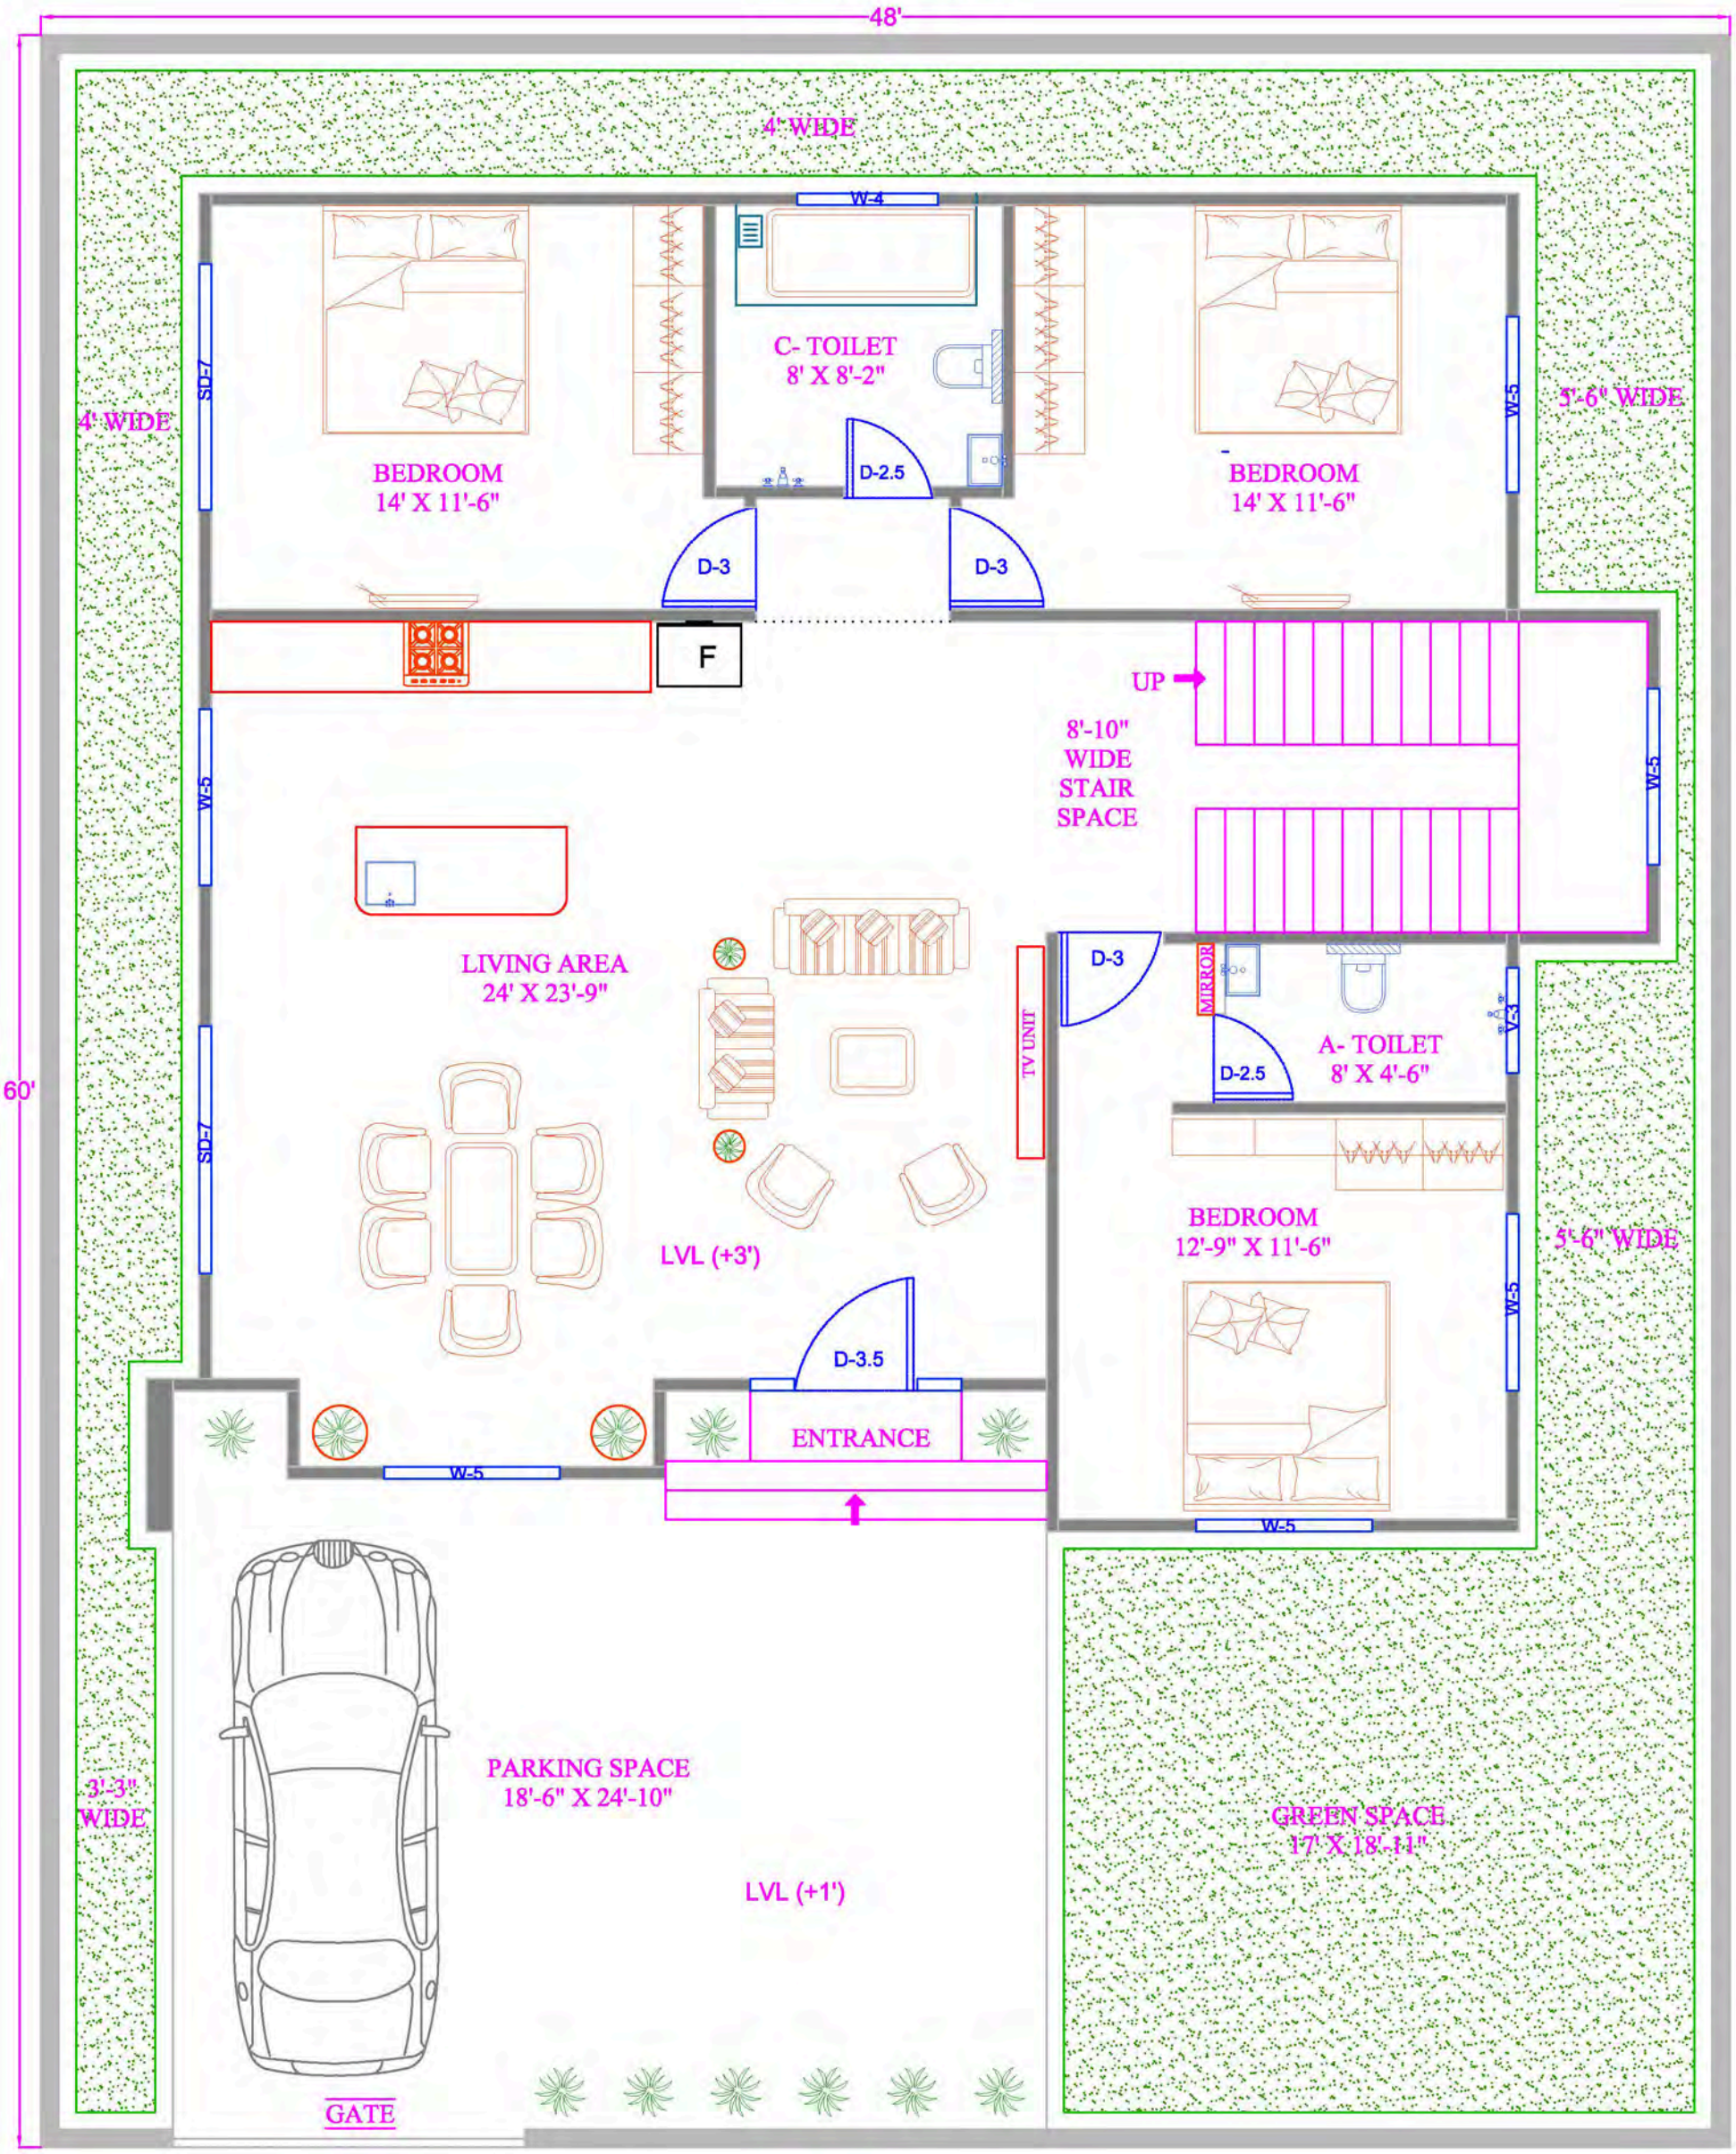

SERIAL NO.	PLOT AREA	DRAWING TITLE	CLIENT NAME	
CCH-2106.5	48' X 60'	FLOOR PLAN		Er. Ankur Pandey
DATE - 26 / 02 / 2021		GROUND FLOOR		- 8821833411 *FOR ANY QUERY

CENT CREATIVE HOMES

REALIZE YOUR DREAM THROUGH OUR CREATIVITY

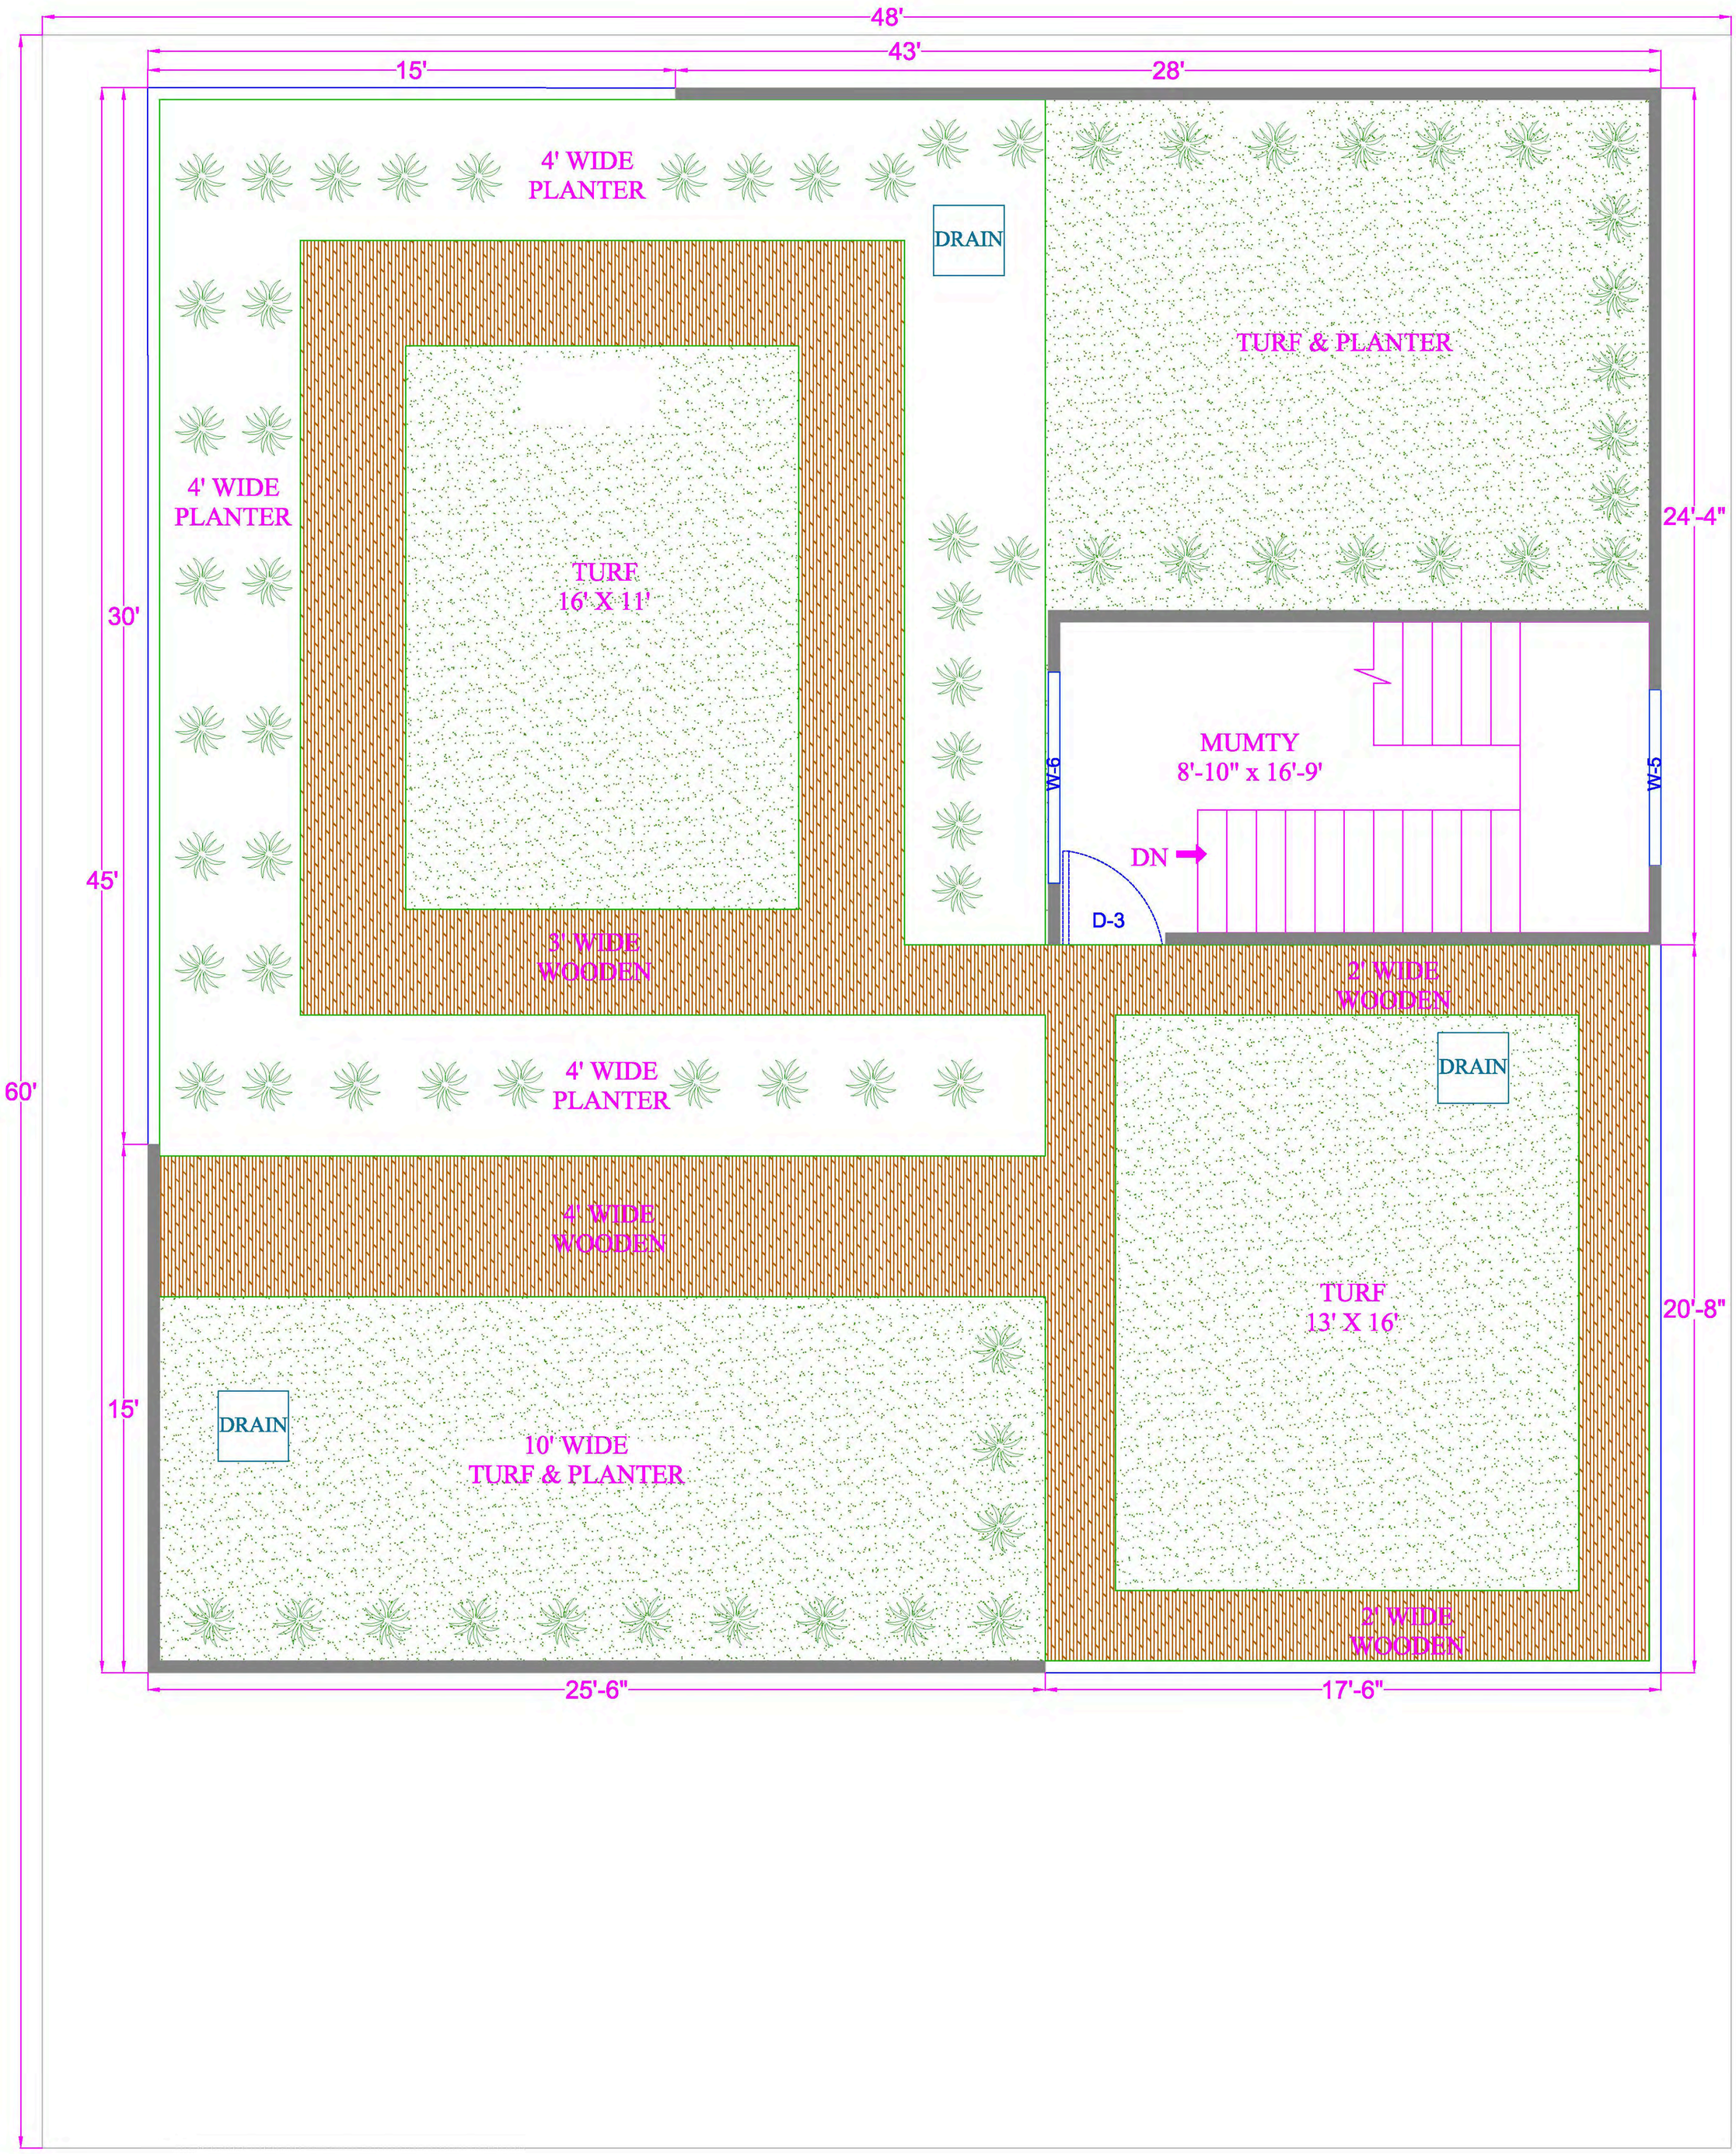

SERIAL NO.	PLOT AREA	DRAWING TITLE	CLIENT NAME	
CCH-2106.6	48' X 60'	FLOOR PLAN		Er. Ankur Pandey
DATE - 03 / 03 / 2021		TERRACE GARDEN		- 8821833411 *FOR ANY QUERY