




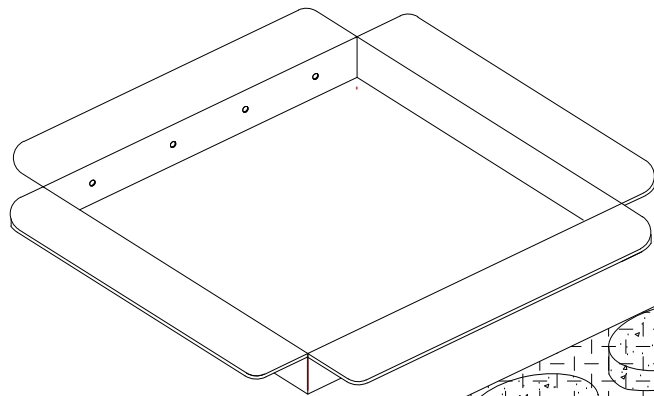

ANGLE IRON FRAME

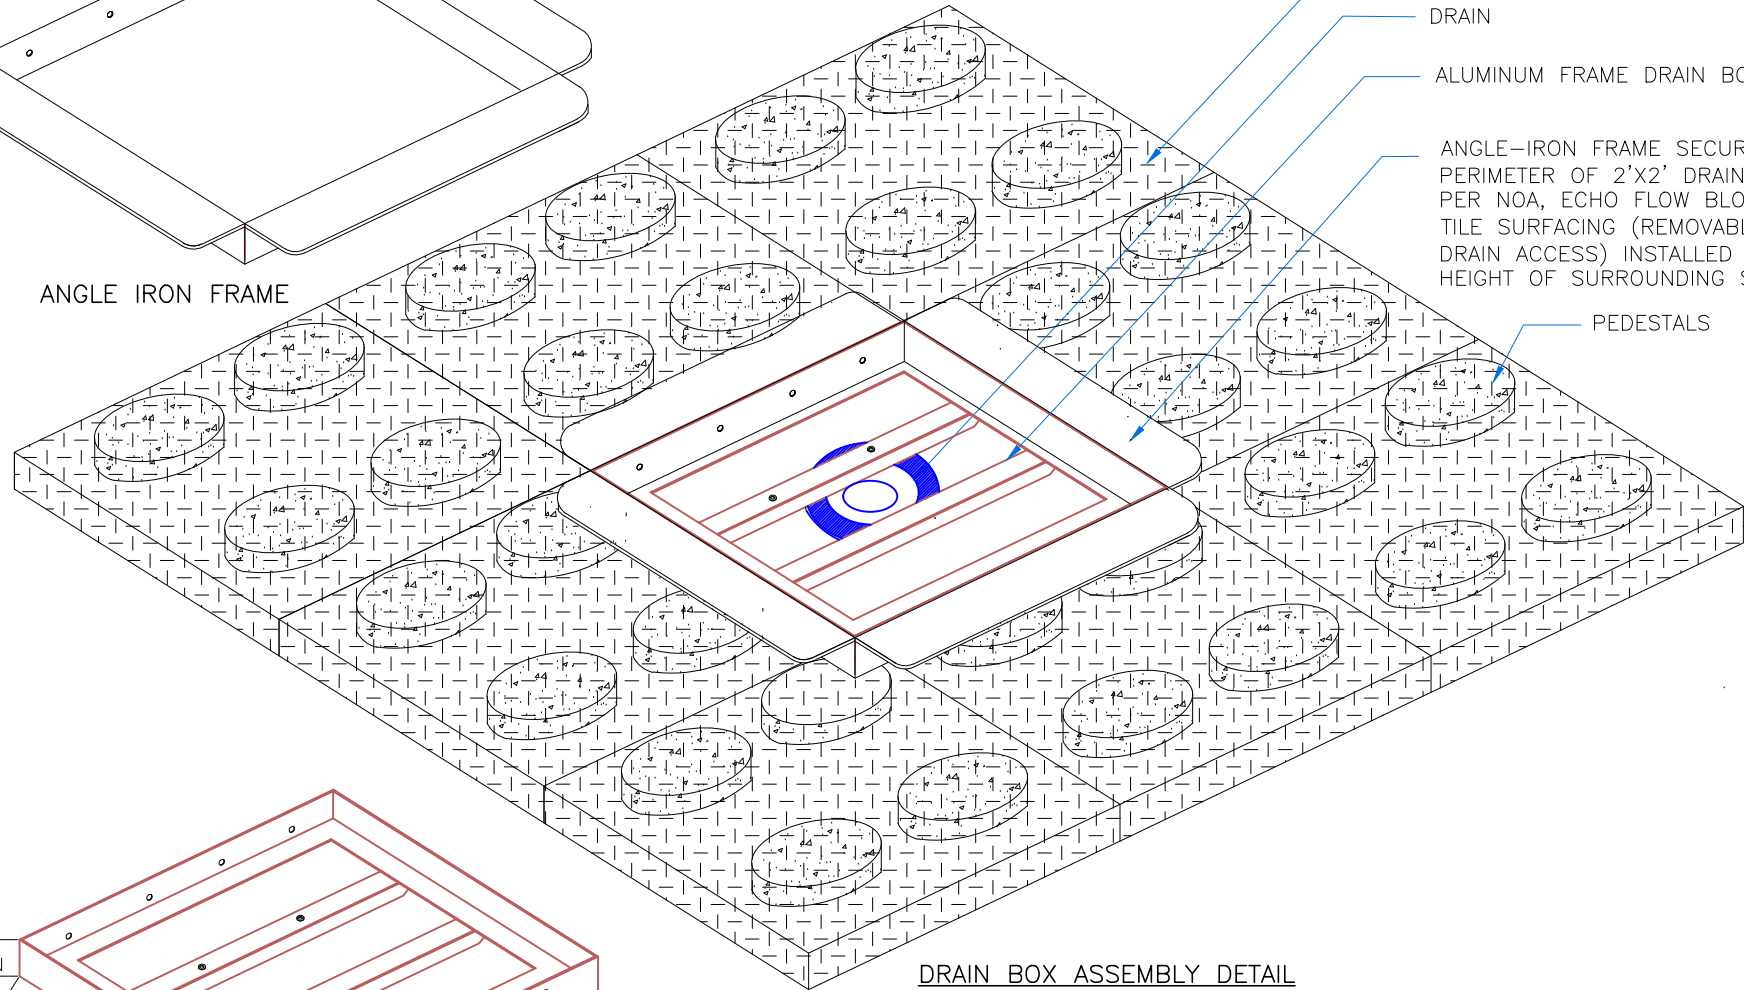

DRAIN BOX ASSEMBLY DETAIL

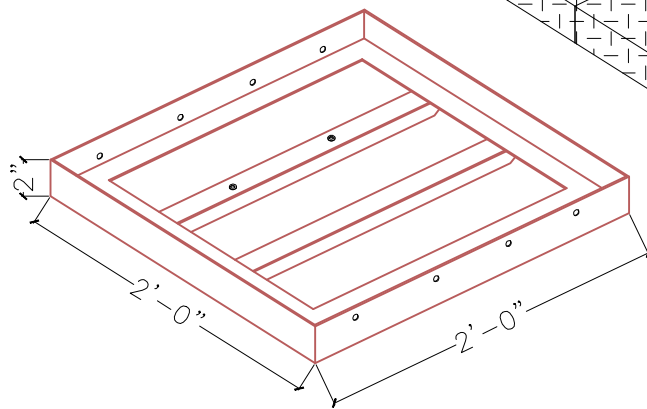

ALUMINUM FRAME DRAIN BOX

ECHO FLOW : 2" MIN. THICKNESS
2'X2' OR 2' X 4'

DRAIN

ALUMINUM FRAME DRAIN BOX

ANGLE-IRON FRAME SECURE AROUND
PERIMETER OF 2'X2' DRAIN BOX
PER NOA, ECHO FLOW BLOCK AND
TILE SURFACING (REMOVABLE FOR
DRAIN ACCESS) INSTALLED TO MATCH
HEIGHT OF SURROUNDING SYSTEM.

PEDESTALS



2755 NW 63RD COURT,
FORT. LAUDERDALE FL 33309
WEBSITE: WWW.MIAMIECHO.COM
PHONE: (954) 970-8565

TITLE
DRAIN BOX

SCALE NTS	DATE 05/20/26	DWN PD	CHK RS
---------------------	-------------------------	------------------	------------------

DRAWING NUMBER
DTL#107

DETAIL TO BE USED IN CONJUNCTION WITH MIAMI ECHO
GENERAL REQUIREMENTS, APPLICATION METHODS AND APPROVED DETAILS.