


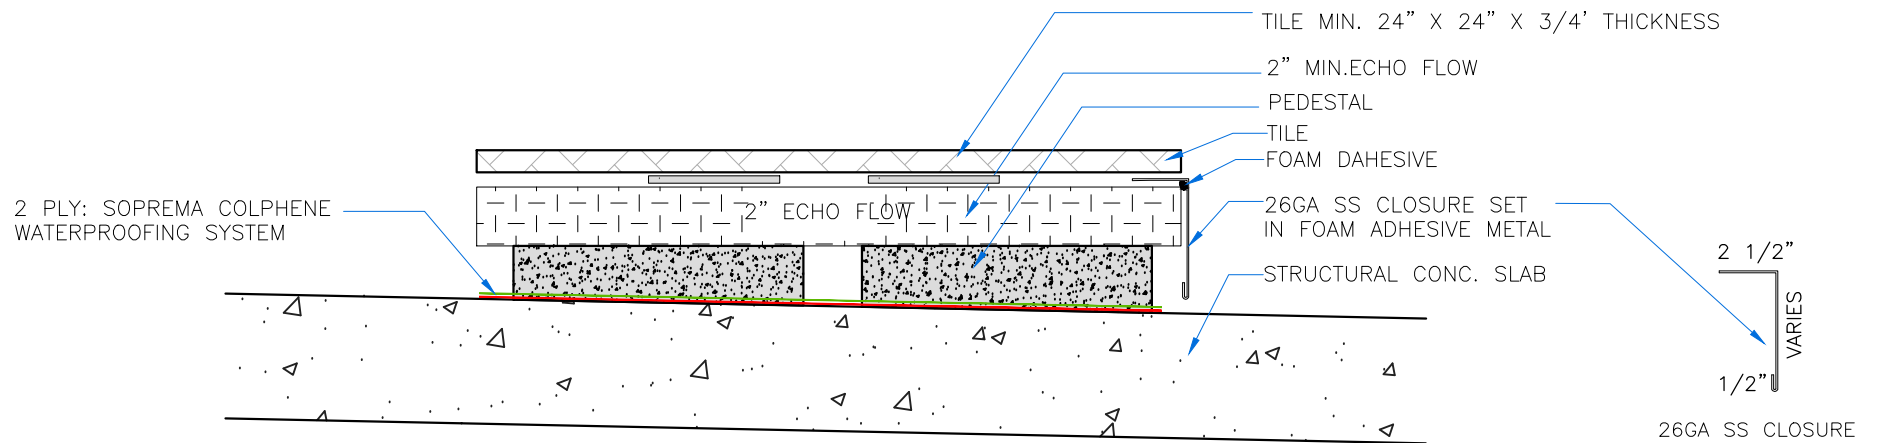

ECHO-FLOW EDGE CLOSURE DETAIL



2755 NW 63RD COURT,
FORT. LAUDERDALE FL 33309
WEBSITE: WWW.MIAMIECHO.COM
PHONE: (954) 970-8565

TITLE
EDGE CLOSURE

SCALE NTS	DATE 05/20/26	DWN PD	CHK RS
---------------------	-------------------------	------------------	------------------

DRAWING NUMBER
DTL#112

DETAIL TO BE USED IN CONJUNCTION WITH MIAMI ECHO
GENERAL REQUIREMENTS, APPLICATION METHODS AND APPROVED DETAILS.